

MONUMENT RECORD
State of Indiana - County of Monroe

Section: 21

Township: 10 North

Range: 02 West

Corner ID: Be Bl M-15


Monument Description & Remarks: 5/8" Rebar with cap, "BYNUM-FANYO / RLS30487".

Survey Sign 3.5ft above ground at point B

References On File: Richard Waltrip survey, Pinewood Place Subdivision, on file in Recorder Office cabinet C envelope 188 & 243

RECOVERY TIE DRAWING

Field Book 42 Page No. 64

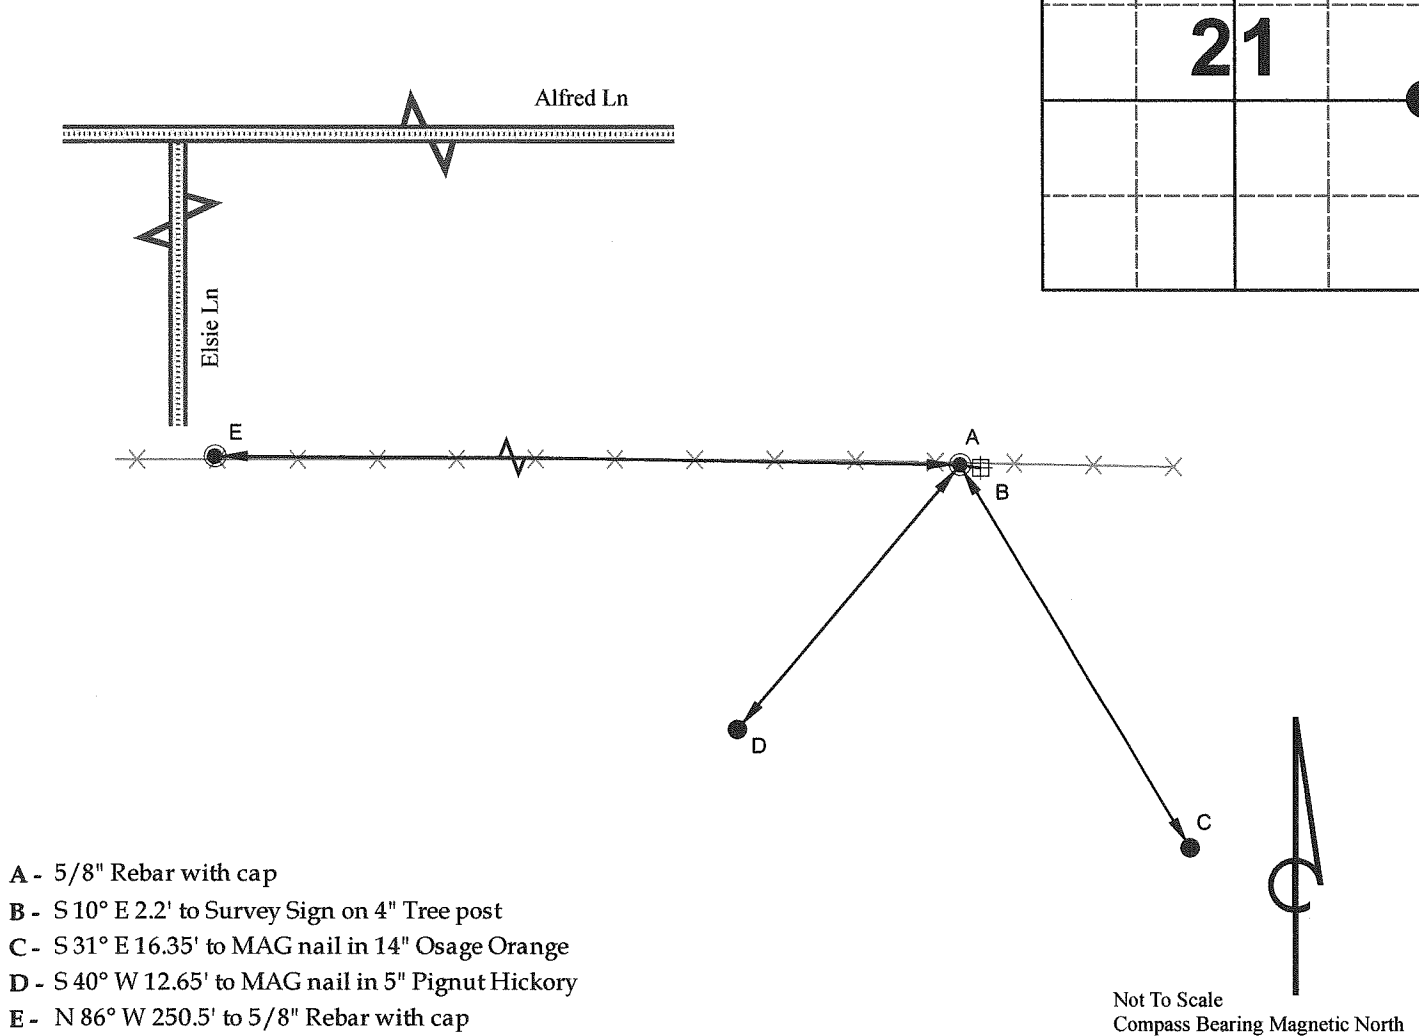

I, Kevin P. Enright, Monroe County Surveyor, hereby certify that this document was prepared under my direction in accordance with the provisions of section 36-2-12-11 of the Indiana Code, and the above data is given under my hand and seal this 25th day of February, 2013

Kevin P. Enright

Administered by the Monroe County Surveyor Review Board

3-19-2013



Lawry T.E.R. Entry date: March 05, 2013